

www.jacksongrundy.com

No image found

image not found or type unknown

Duchess End, Mears Ashby, NN6 0EB



£800,000 Cottage

5 3 4

Department: Sales

Tenure: Freehold



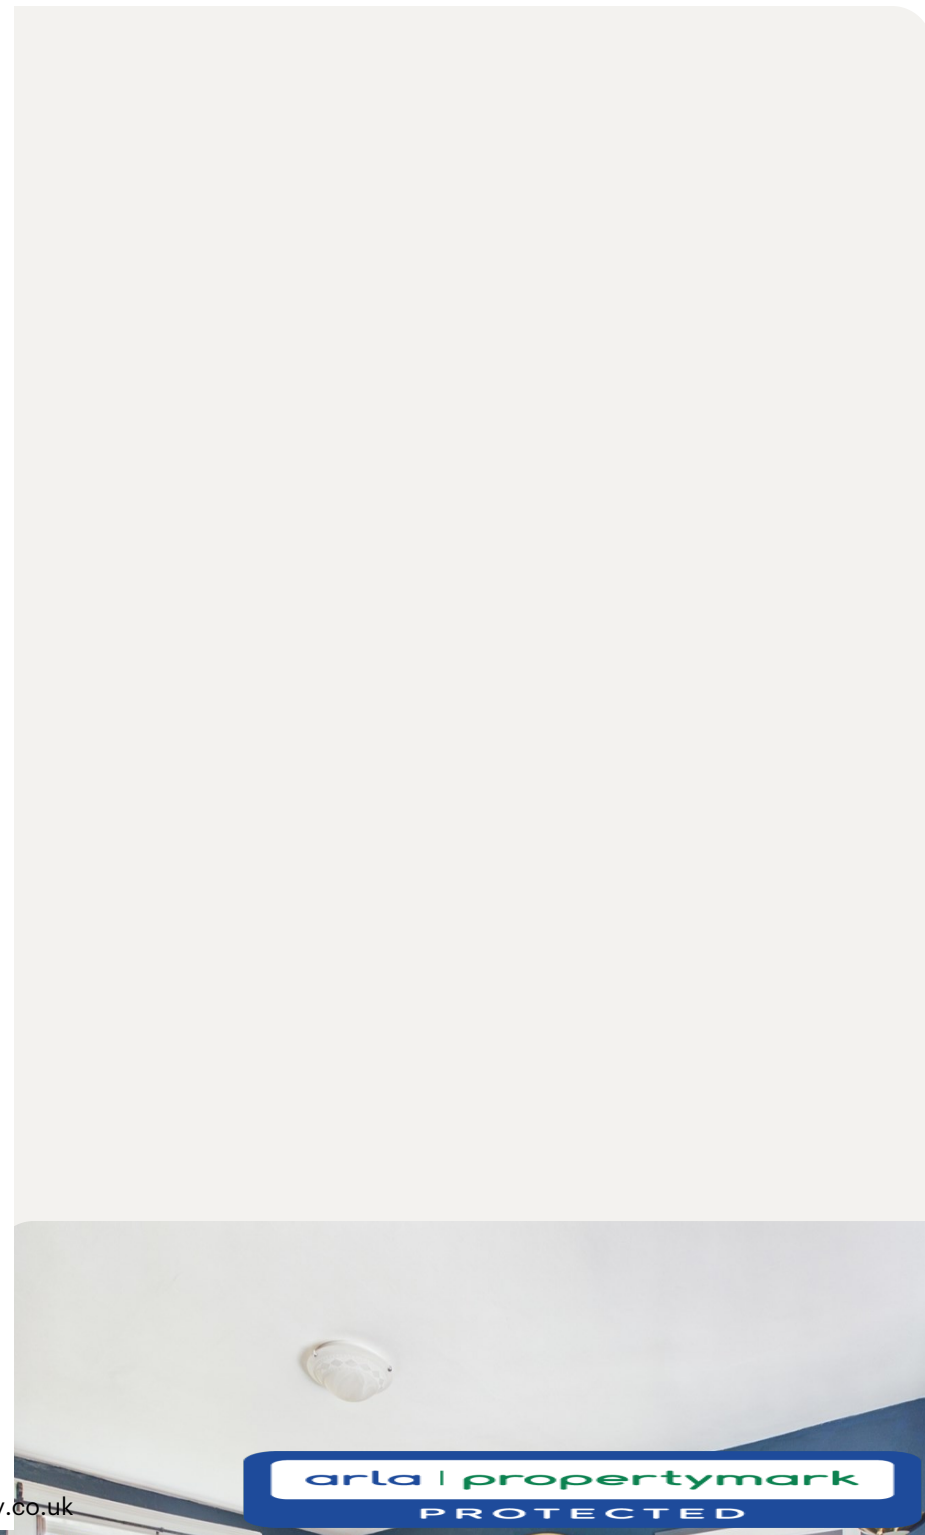 

Jackson Grundy Estate Agents - The Village Agency
The Corner House, 1 St Giles Square, Northampton, NN1 1DA

Call Us 01604 624900
Email Us thevillageagency@jacksongrundy.co.uk



Jackson Grundy Estate Agents - The Village Agency
The Corner House, 1 St Giles Square, Northampton, NN1 1DA

Call Us 01604 624900
Email Us thevillageagency@jacksongrundy.co.uk







Jackson Grundy Estate Agents - The Village Agency
The Corner House, 1 St Giles Square, Northampton, NN1 1DA

Call Us 01604 624900
Email Us thevillageagency@jacksongrundy.co.uk





Jackson Grundy Estate Agents - The Village Agency
The Corner House, 1 St Giles Square, Northampton, NN1 1DA


Call Us 01604 624900
Email Us thevillageagency@jacksongrundy.co.uk

arla | propertymark
PROTECTED

Floorplan



Floor 0

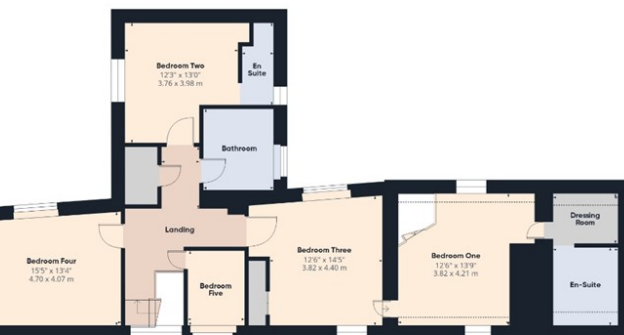

Floor 1

Approximate total area⁽¹⁾

2861 ft²
265.8 m²

Reduced headroom

39 ft²
3.6 m²

(1) Excluding balconies and terraces

Reduced headroom

Below 5 ft/1.5 m

Calculations reference the RICS IPMS 3C standard. Measurements are approximate and not to scale. This floor plan is intended for illustration only.

GIRAFFE360

No image found

Jackson Grundy Estate Agents is a division of Jackson Grundy Ltd
Registered office: Gough Lodge, Main Road, Duston, Northampton, NN5 6JJ - Company Registration No: 3636152